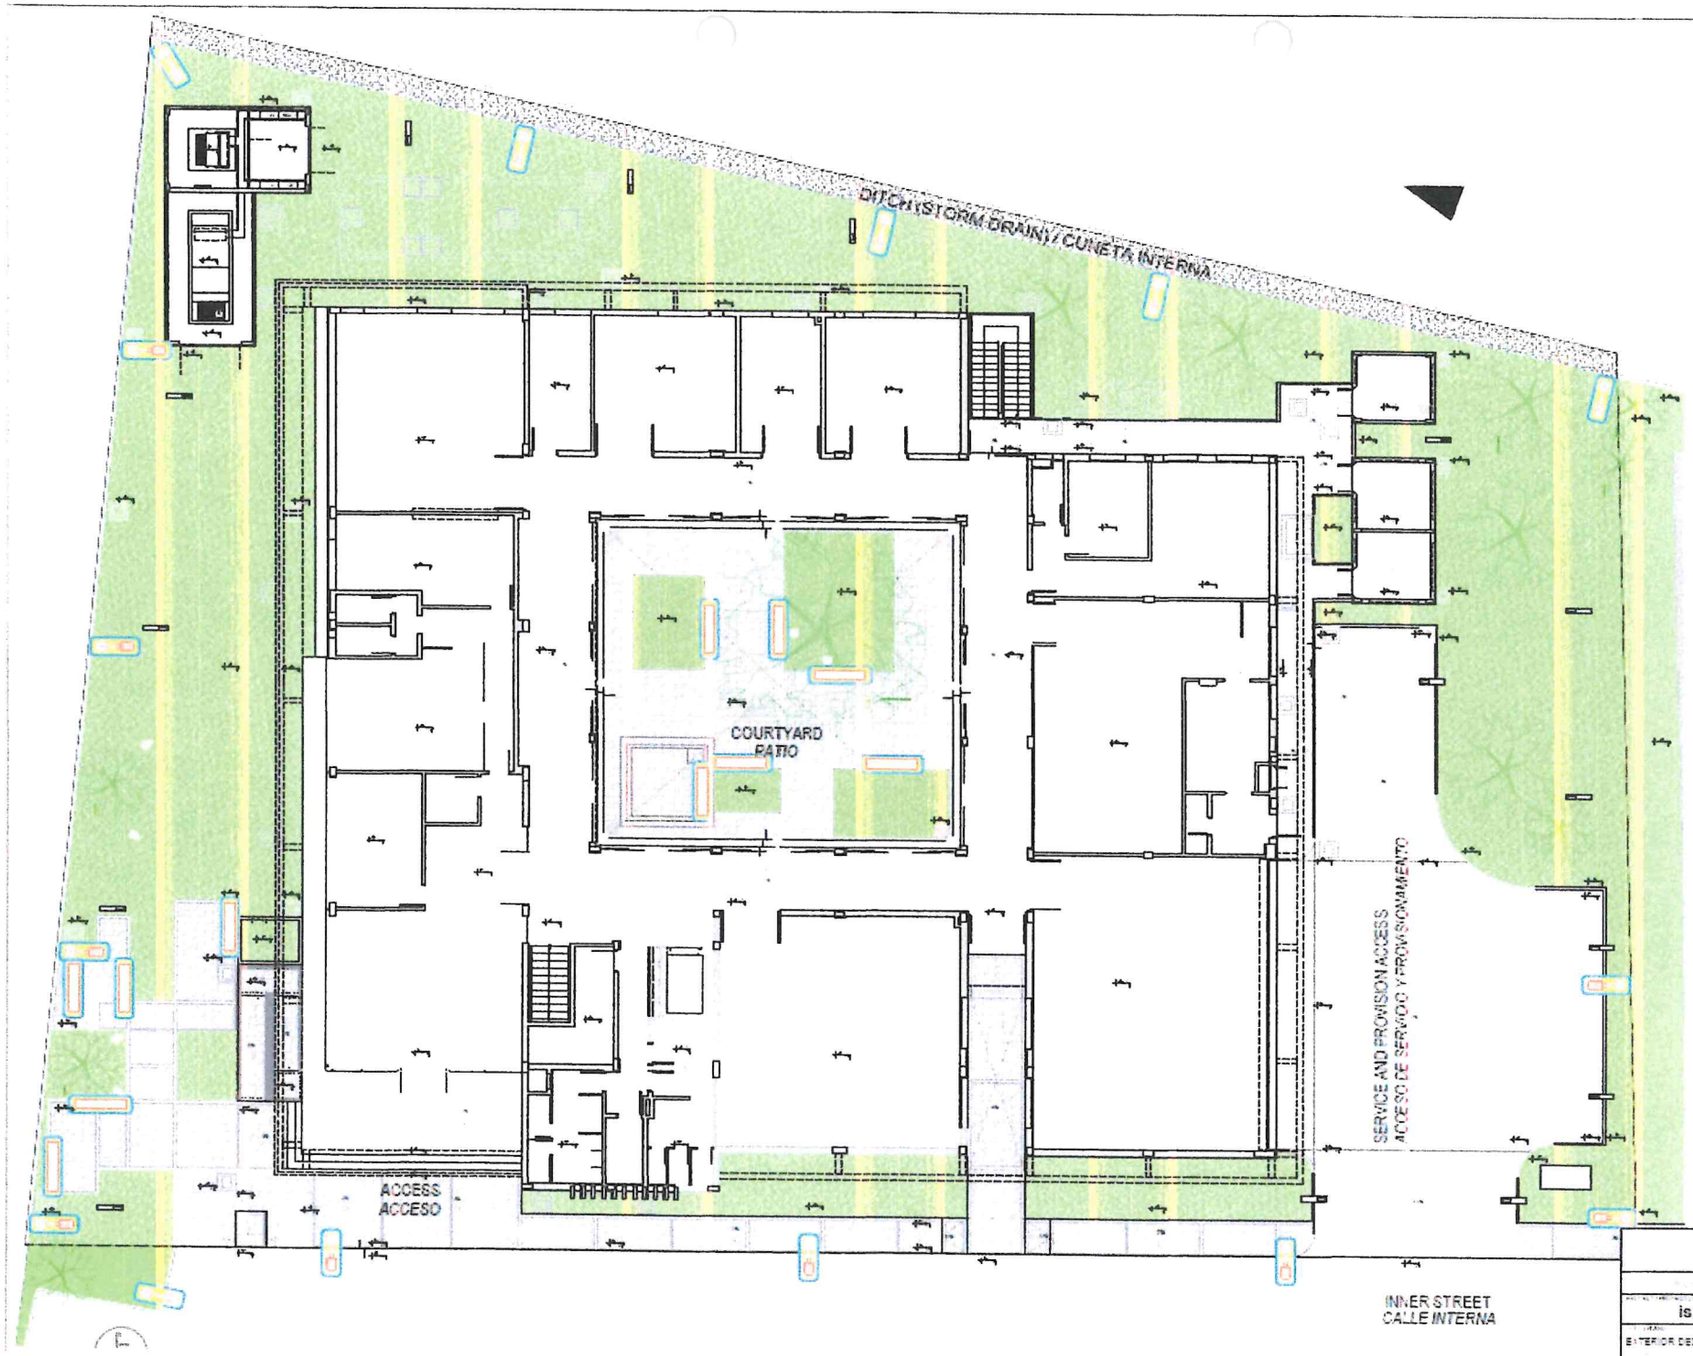

REFERENCES
REFERENCIAS

- EXISTING TREES / *ARBOLES EXISTENTE*
- PROPOSED TREES / *ARBOLES PROPUESTOS*
- EXISTING TREE TO BE REMOVED / *ARBOL EXISTENTE A SER REMOVIDO*
- GRASS OR CREEPING GRASS / *PASTO O PLANTAS RASTRERAS*
- COBBLESTONES / *ADOQUINES*
- PAVER BLOCKS / *BLOQUES PAVER*
- CONCRETE TILES / *BALDOSON DE CEMENTO*
- CONCRETE PAVING / *PAVIMENTO DE CEMENTO*
- BENCH / *BANCO DE HORMIGON*
- LED LIGHT / *LUMINARIA LED*
- GARDEN POST LIGHT / *LUMINARIA DE JARDIN TIPO POSTE*
- LED FLOOD LIGHT / *LUMINARIA TIPO PROYECTOR LED*
- SCOPE OF WORK OF DINAC, NOT IN THE KOIKA CONTRACT / *A CARGO DE LA DINAC, NO INCLUIDO EN EL CONTRATO DE KOIKA*

NOTE:

THE CONTRACT DOES NOT INCLUDE GRASS, LIGHTING POSTS, CEMENT BENCHES, WALLS, FENCE OR ARRANGEMENT OF THE EXISTING. THIS WILL BE PROVIDED BY DINAC.

THE CONTRACT INCLUDES CLEARING AND LEVELING THE LANDSCAPE AREA (OUTDOOR AREAS AND CENTRAL PATIO FOR FUTURE GRASS) TOWARDS THE GRILLS OR CHANNELS OF THE AREAS THAT WILL HAVE GRASS (PROVIDED BY DINAC) AS WELL AS THE SHAPING OF SLOPES.

NOTA:

[illegible]

CENTRO DE ENTRENAMIENTO AERONÁUTICO

isasi-monti /arquitectos

EXTERIOR DESIGN PLAN

LS 01