This file was edited using the trial version of Nitro Pro 7
Buy now at www.nitropdf.com to remove this message

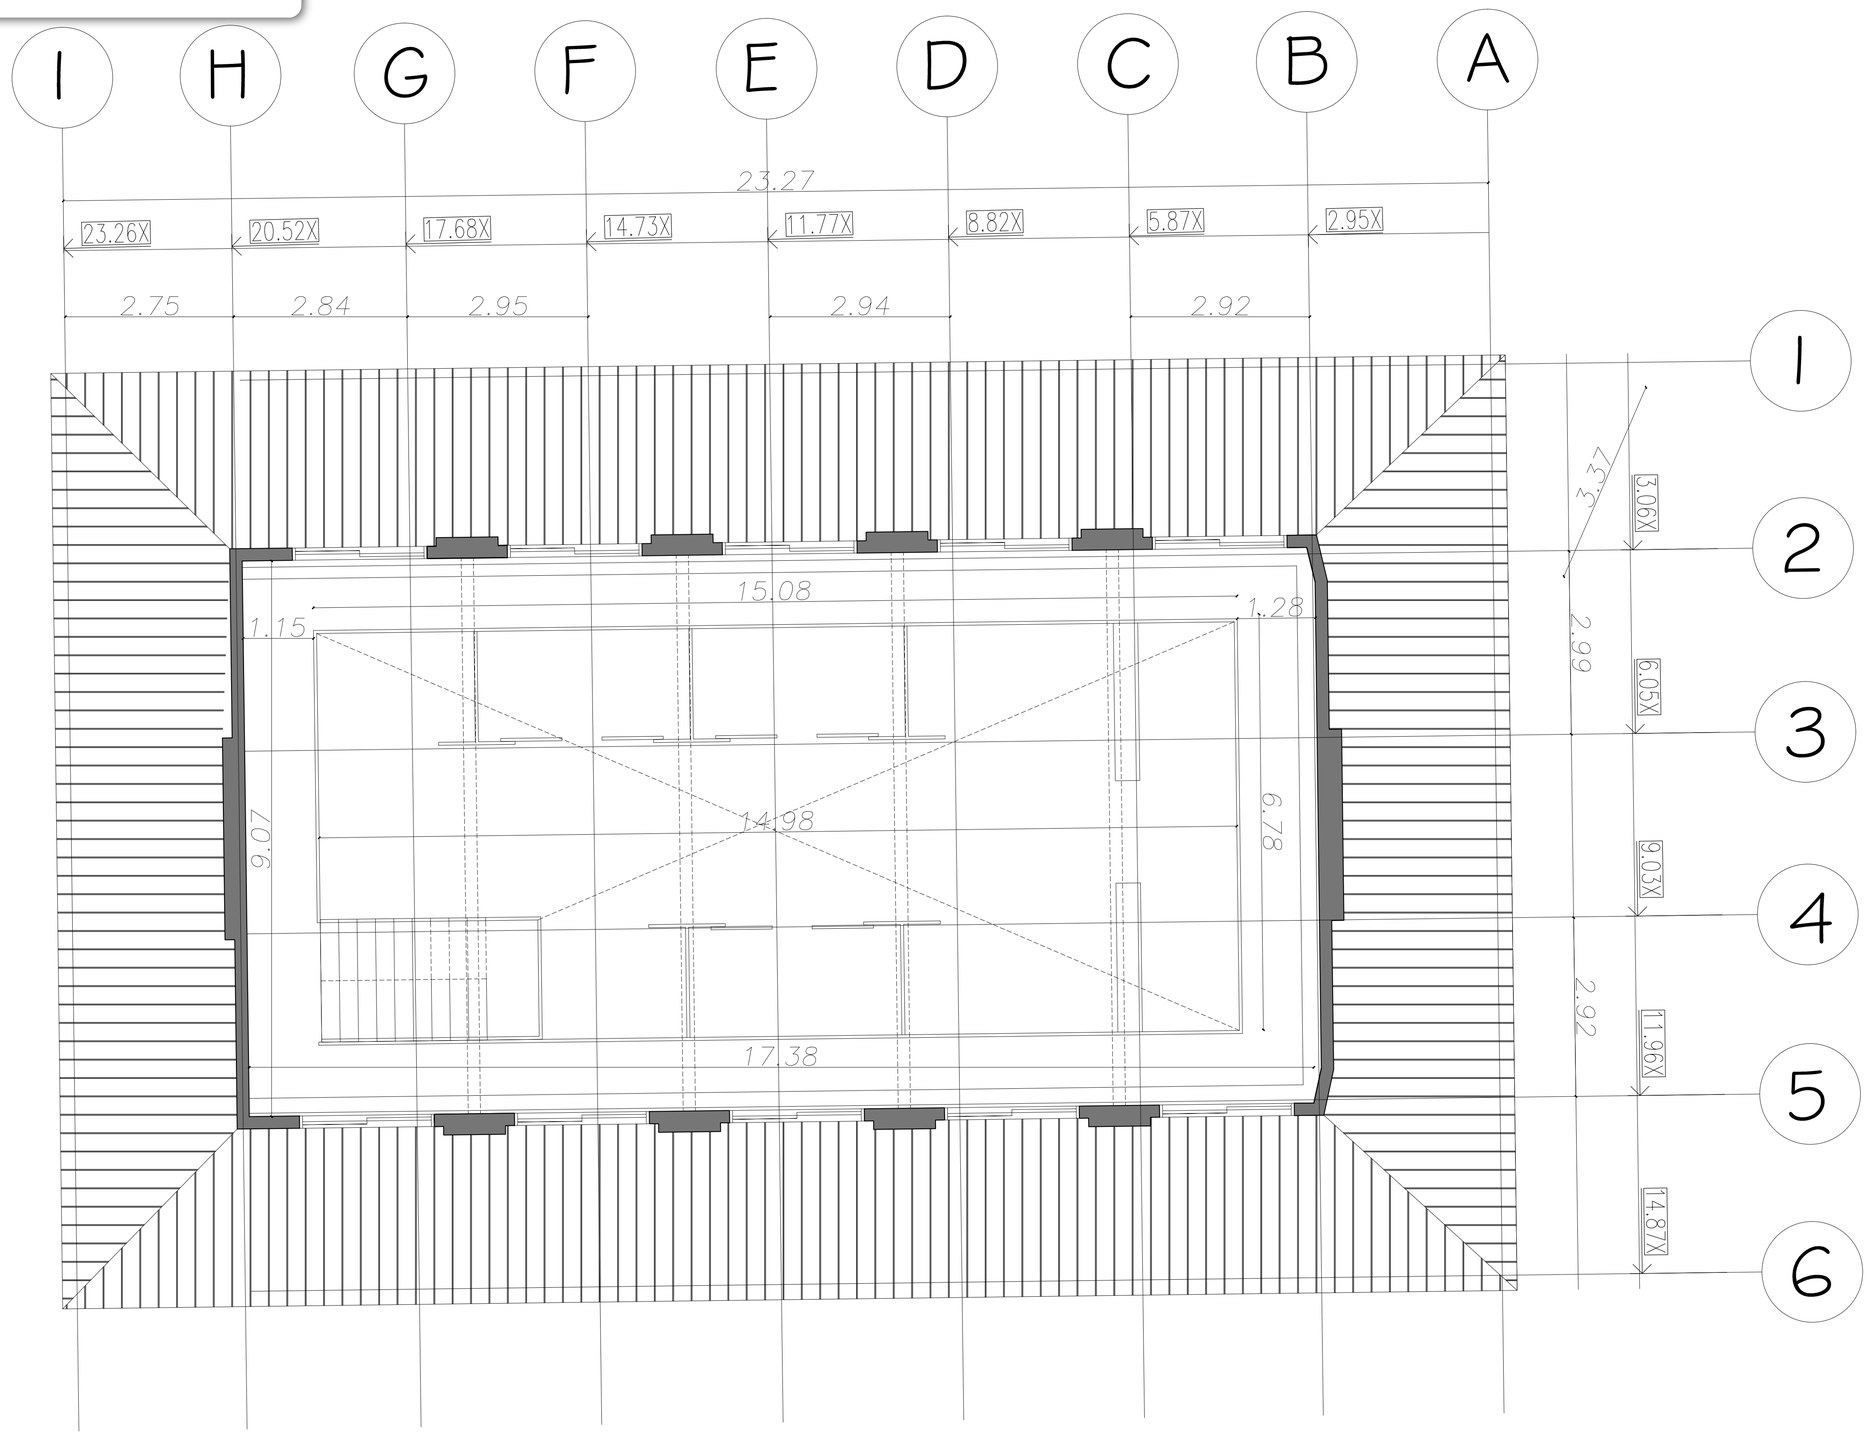

PLANTA ALTA ACOTADA
esc. 1.50

MUNICIPALIDAD DE PIRIBEBUY
PROYECTO:
BIBLIOTECA MUNICIPAL

ARQUITECTURA
PLANTA GENERAL 1/50
A C O T A D A

LÁMINA 4