PRODUCED BY AN AUTODESK STUDENT VERSION

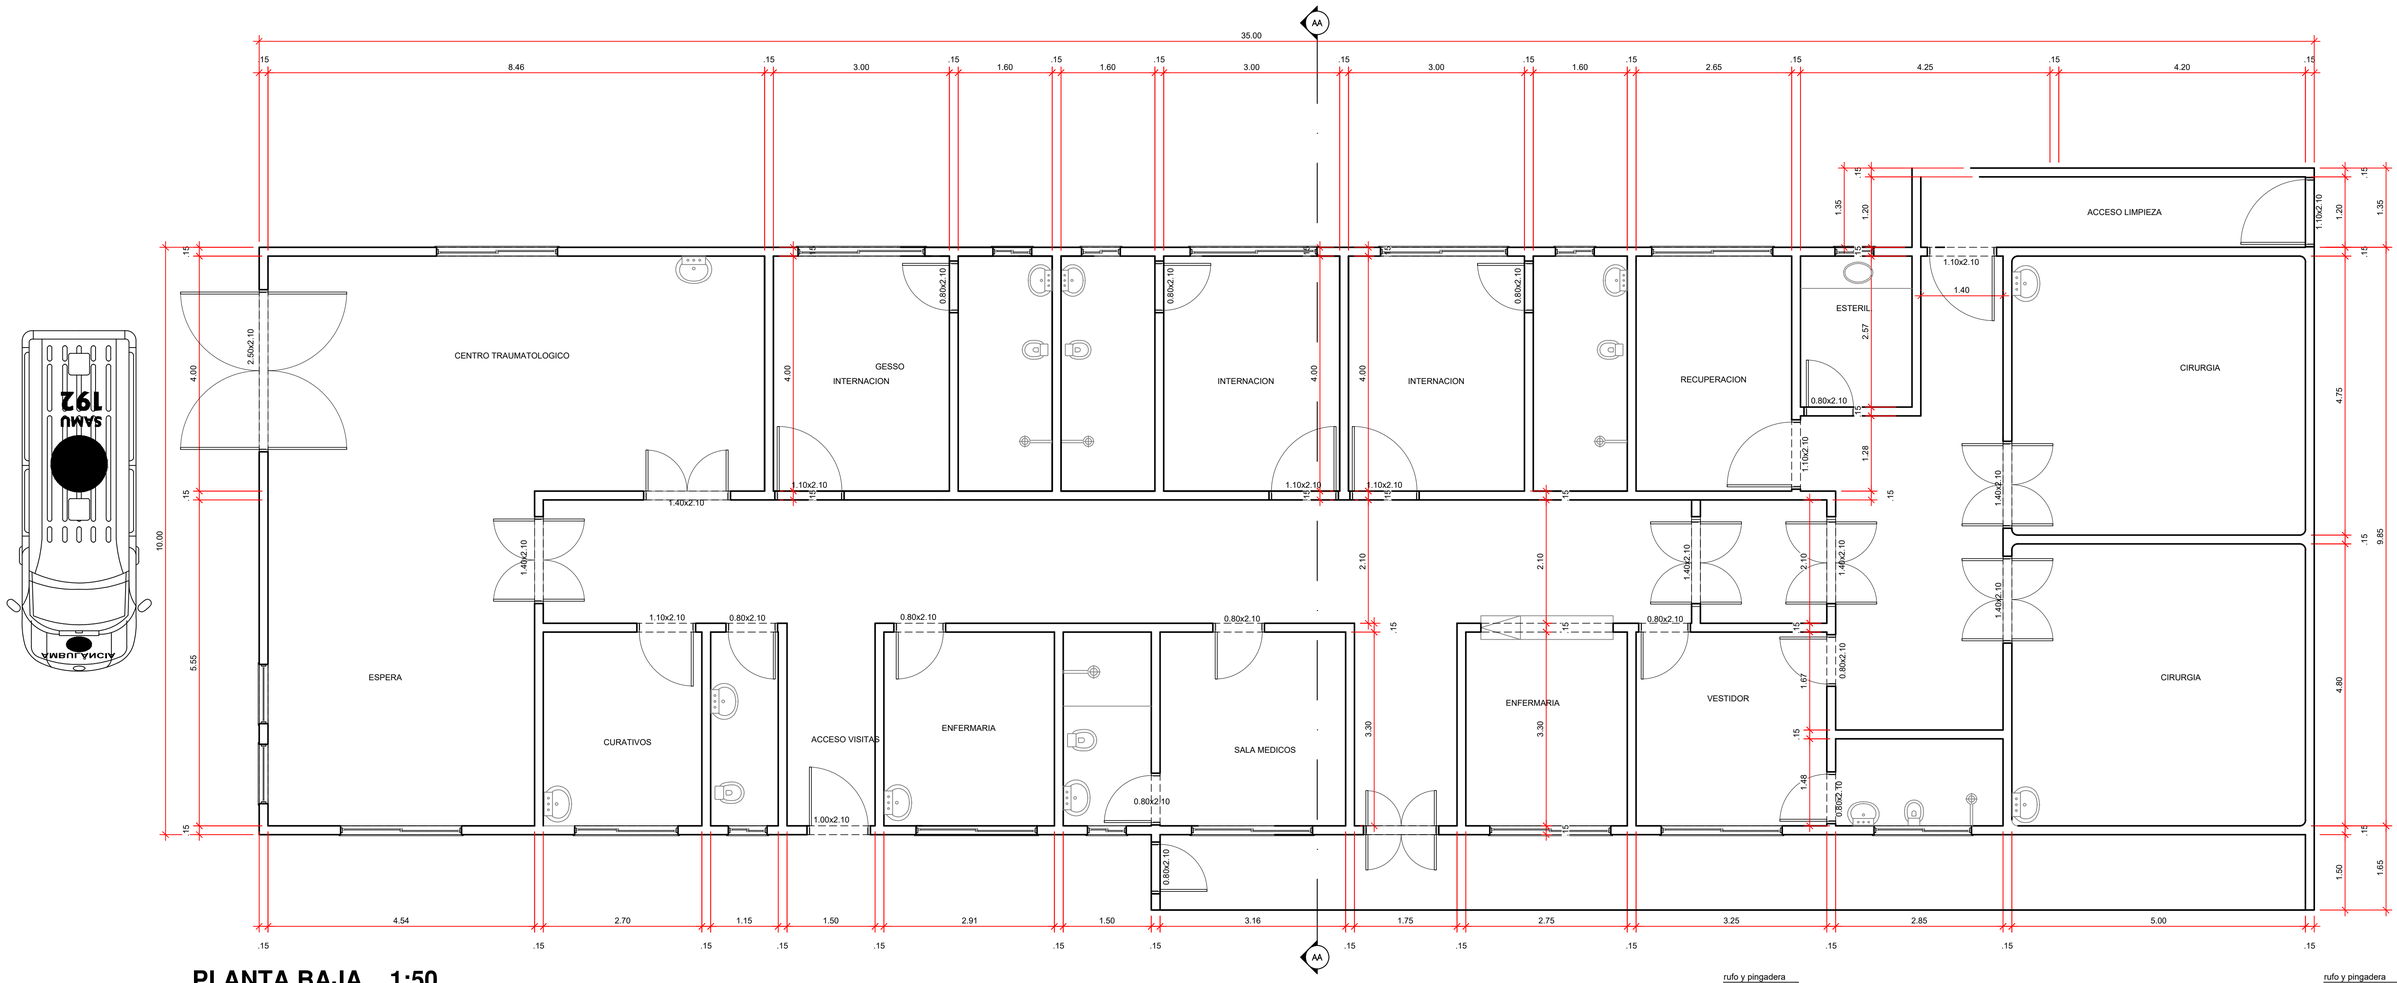

PLANTA BAJA__1:50

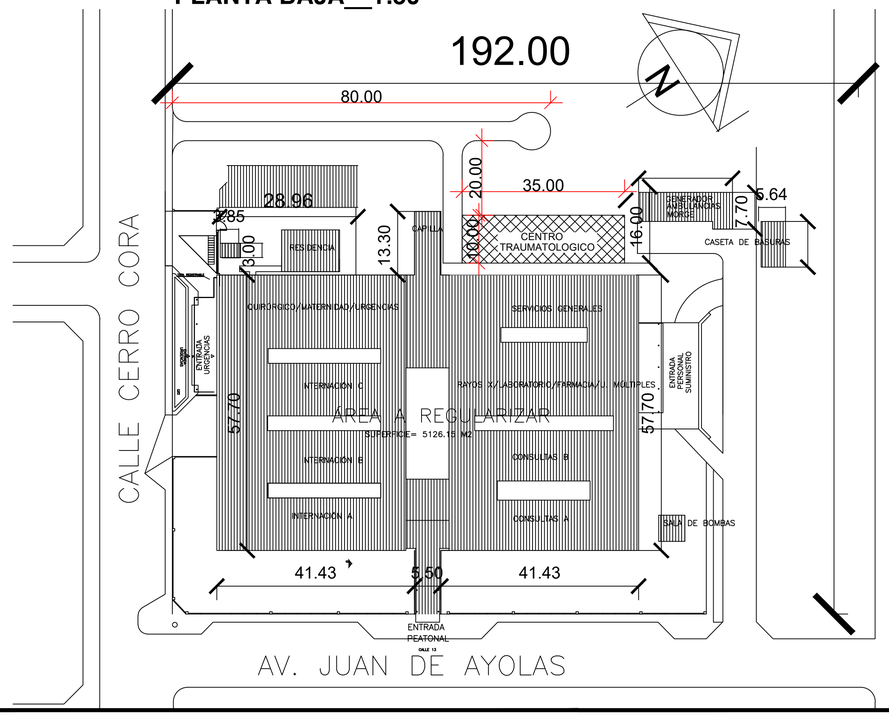

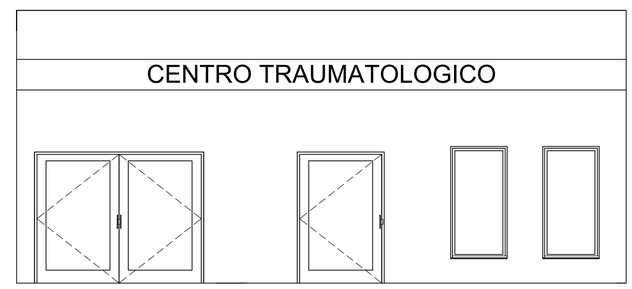

FACHADA_1:50

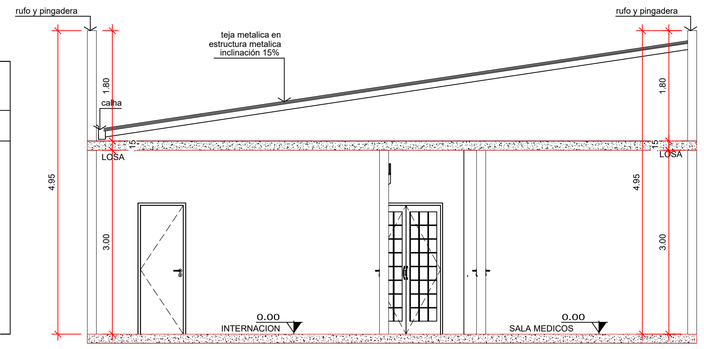

CORTE-AA_1:50

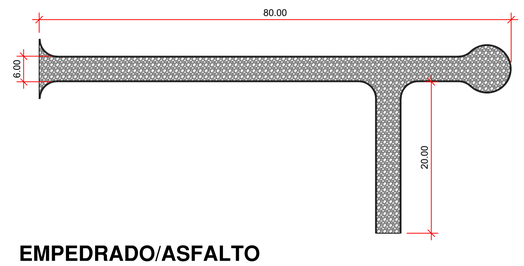

EMPEDRADO/ASFALTO

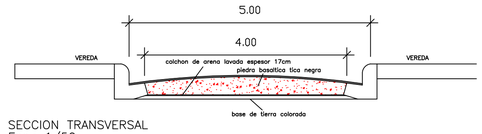

SECCION TRANSVERSAL
Esc.: 1/50

PAQUETE ESTRUCTURAL TIPO CALLE

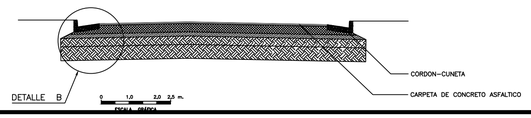

Canal em destaque
Ho. Ao FCK=18 MPA
con varillas de 6mm
Vol=0,05m3/ml

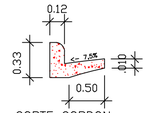

CORTE CORDON
Esc.: 1/25

PRODUCED BY AN AUTODESK STUDENT VERSION

PRODUCED BY AN AUTODESK STUDENT VERSION

PRODUCED BY AN AUTODESK STUDENT VERSION