This file was edited using the trial version of Nitro Pro 7
Buy now at www.nitropdf.com to remove this message

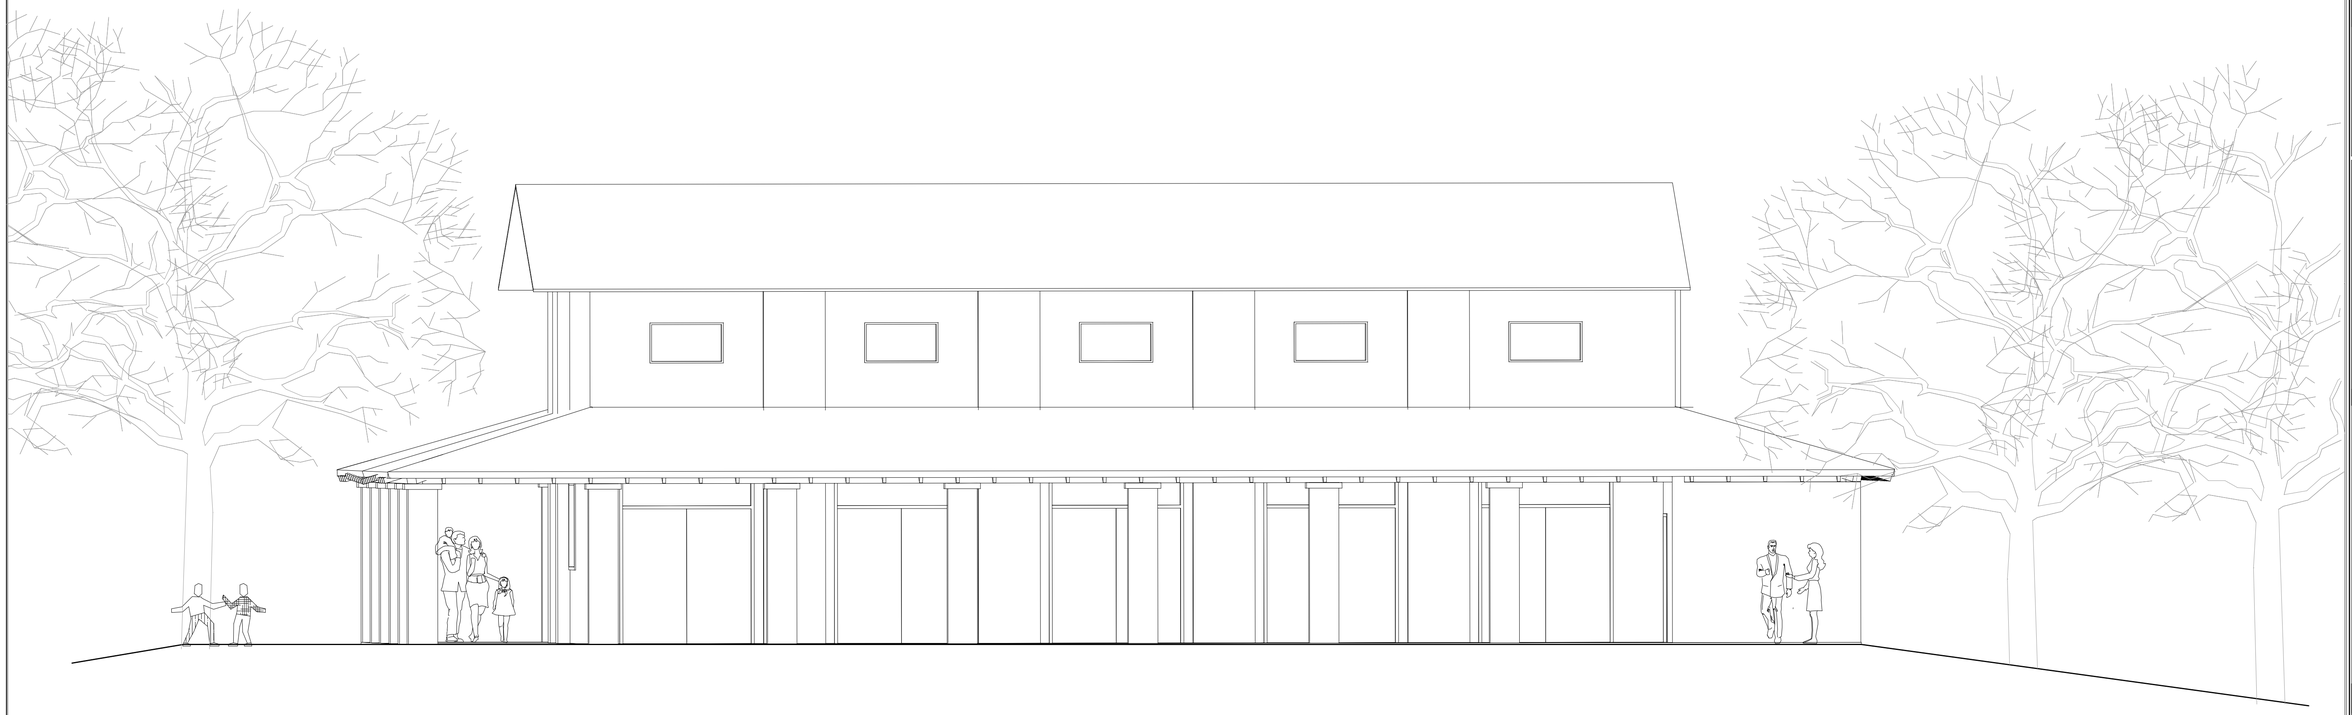

FACHADA CALLE MAYOR HILARIO AMARILLA

FACHADA PRINCIPAL
esc. 1.50

MUNICIPALIDAD DE PIRIBEBUY
PROYECTO:
BIBLIOTECA MUNICIPAL

ARQUITECTURA
PLANTA GENERAL 1/50
FACHADAS

LÁMINA 8