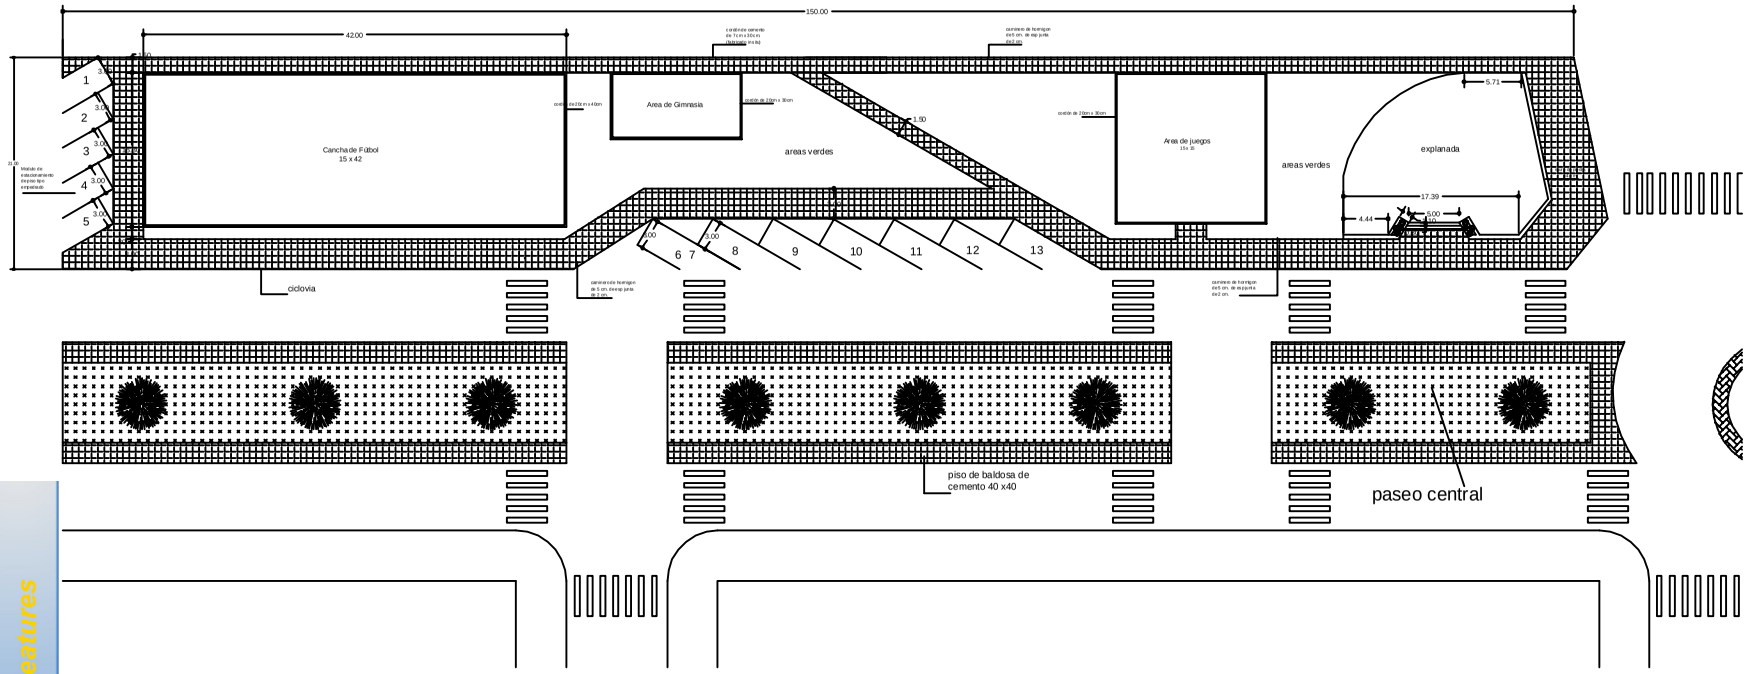

PLANTA ARQUITECTÓNICA ESC 1:250
OBRA: PARQUE AVENIDA INTERNACIONAL
PROPIETARIO: MUNICIPALIDAD DE CAP. BADO

Your complimentary use period has ended. Thank you for using PDF Complete.
PDF Complete
Click Here to upgrade to Unlimited Pages and Expanded Features