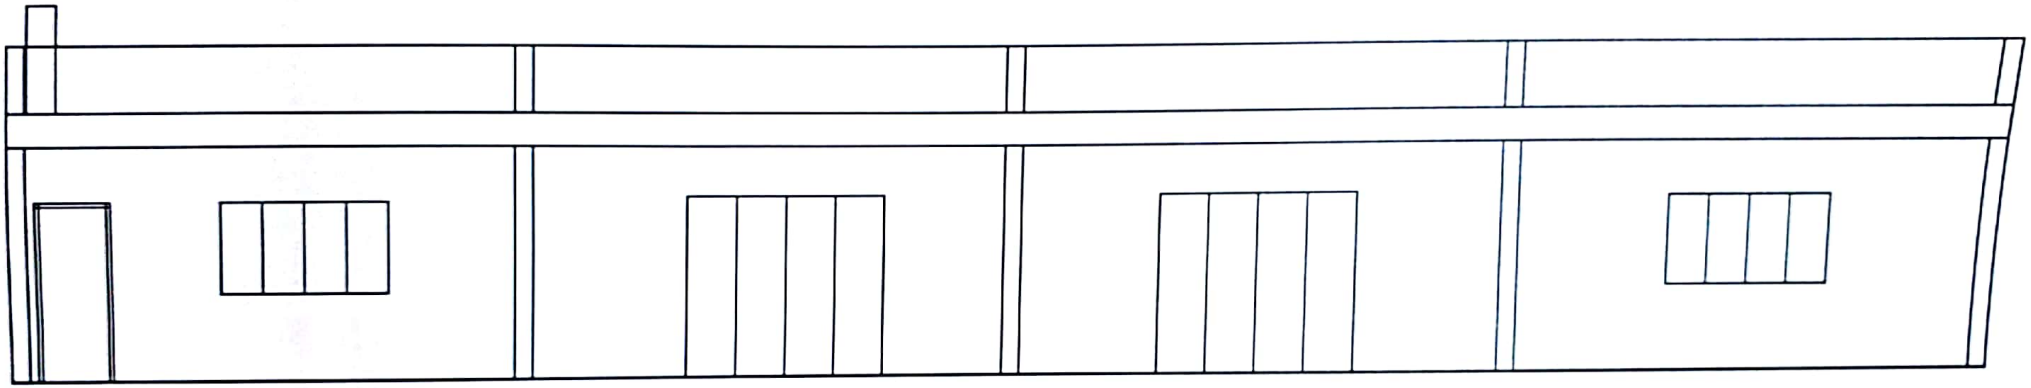

FACHADA FRONTAL

Scanned by CamScanner

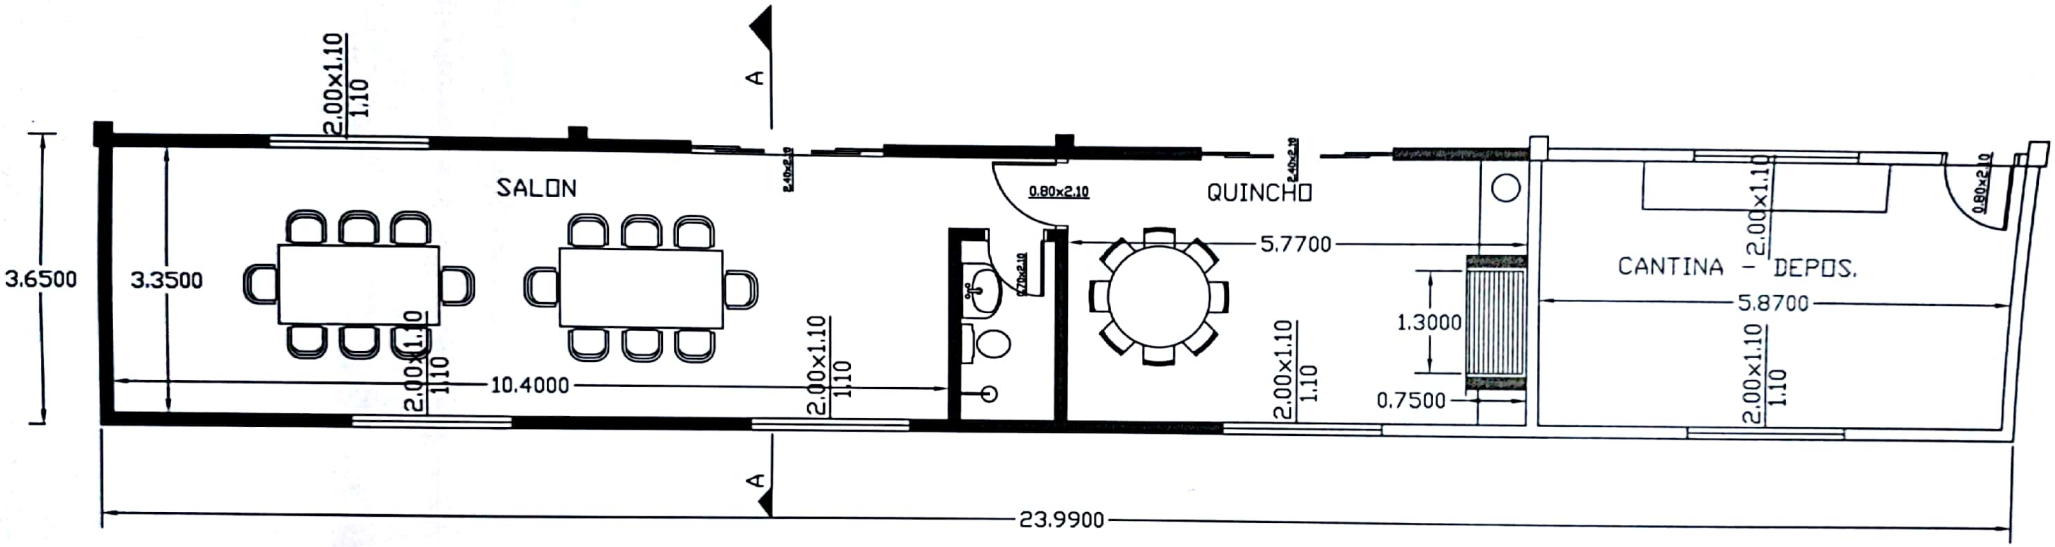

PLANTA EQUIPADA Y ACOTADA

Scanned by CamScanner

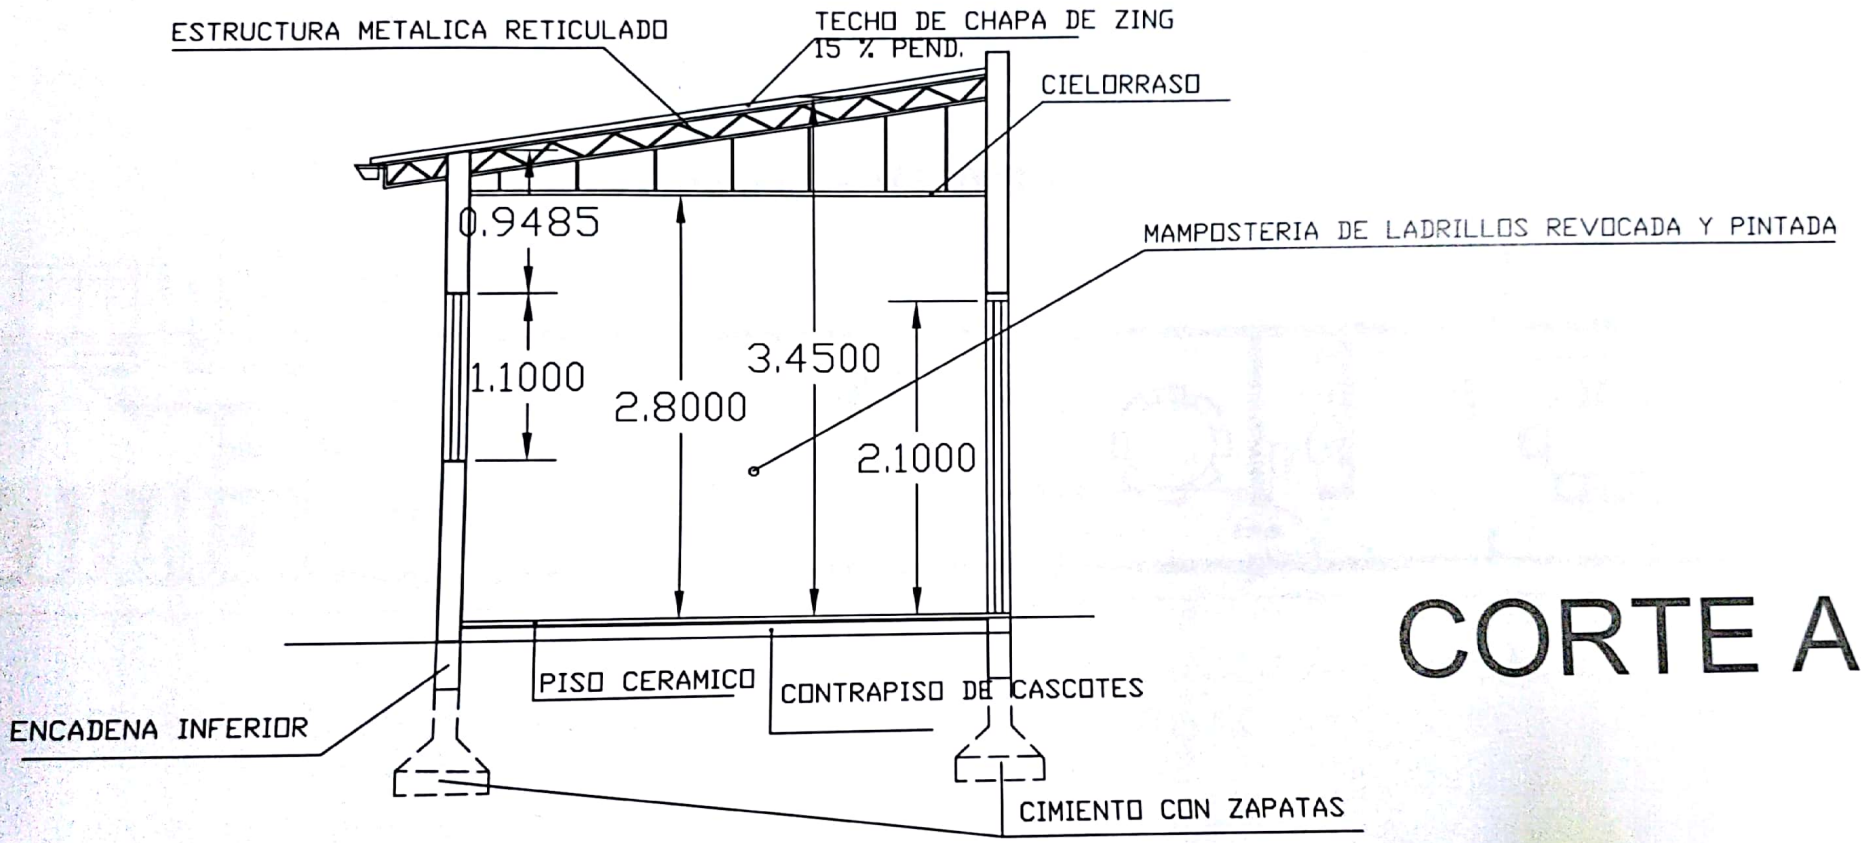

CORTE A - A

Scanned by CamScanner