MUNICIPALIDAD DE HORQUETA

PROYECTO DE CONSTRUCCIÓN DE TECHO Y CERRAMIENTO VERTICAL DEL ESTADIO MUNICIPAL "10 DE MAYO"

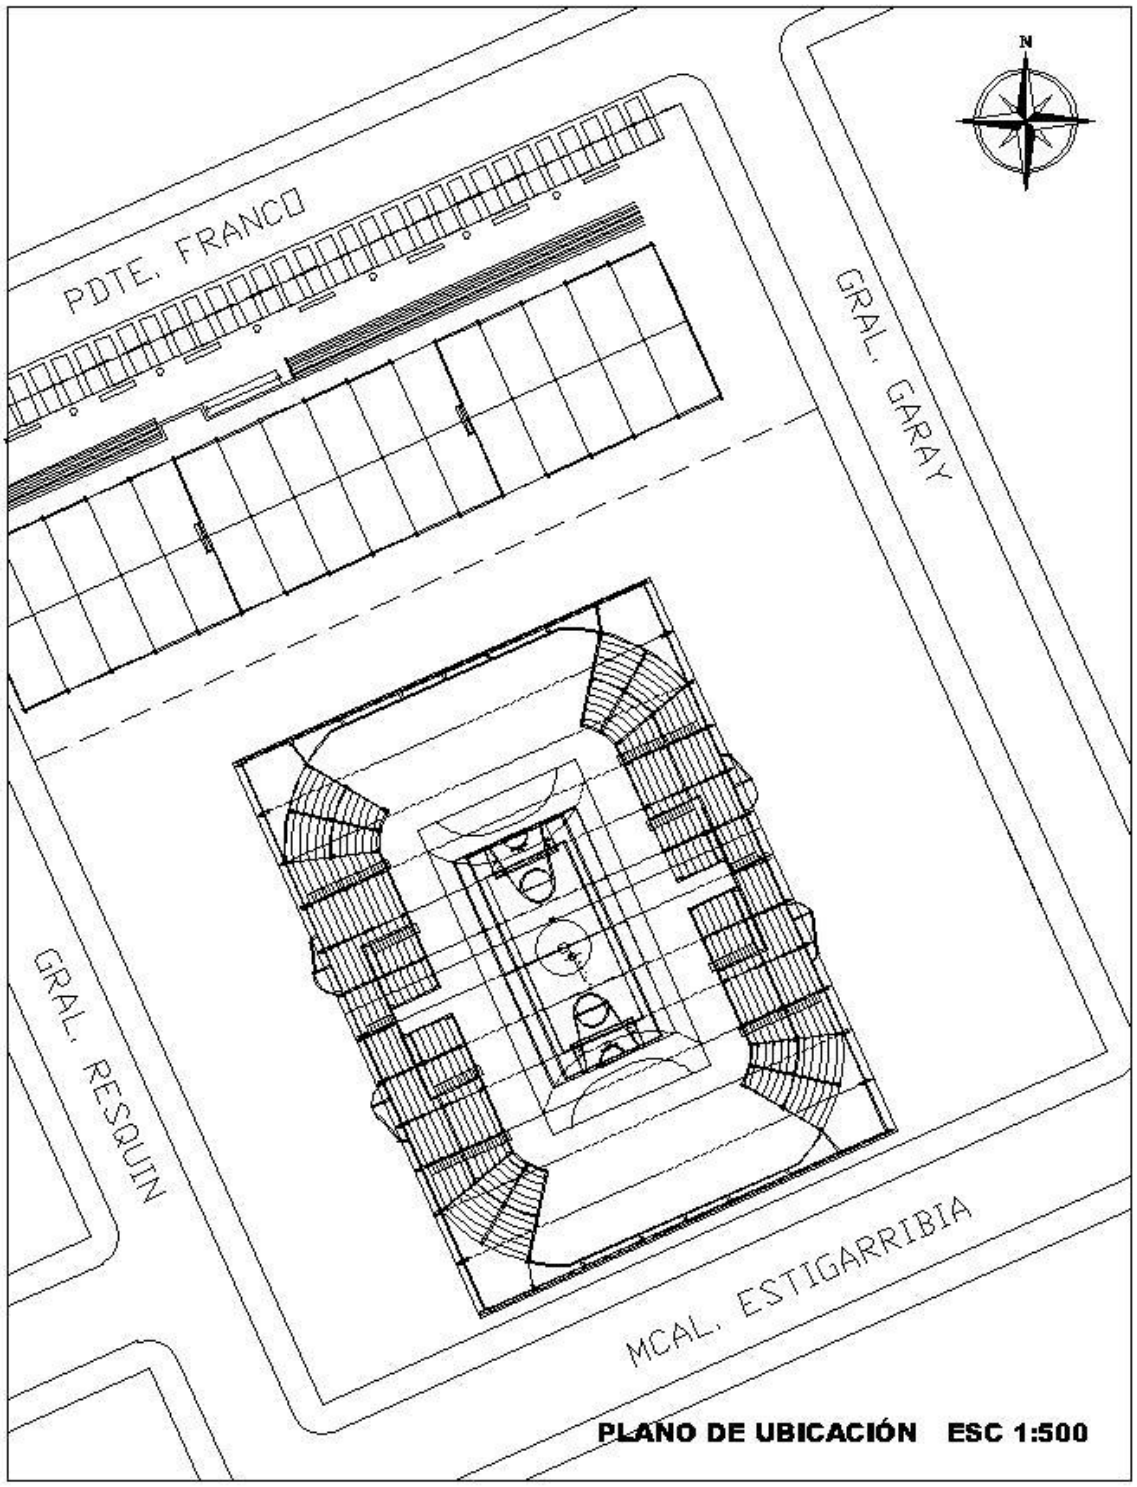

PLANO DE UBICACIÓN ESC 1:500

PROYECTO: CONSTRUC DE TECHO Y CERR VERTIC DEL ESTADIO MUNICIPAL	MUNICIPALIDAD DE HORQUETA	**LAM N° 01**
PROYECTISTA: FRANCISCO HUERTA	PAT. PROF.: 548	
CALCULISTA: Ing. Civil Ulrio G. Pettengill B	PAT. PROF.:	
PROYECTISTA	CONSTRUCTOR	MUNICIPALIDAD

MUNICIPALIDAD DE HORQUETA

PROYECTO DE CONSTRUCCIÓN DE TECHO Y CERRAMIENTO VERTICAL DEL ESTADIO MUNICIPAL "10 DE MAYO"

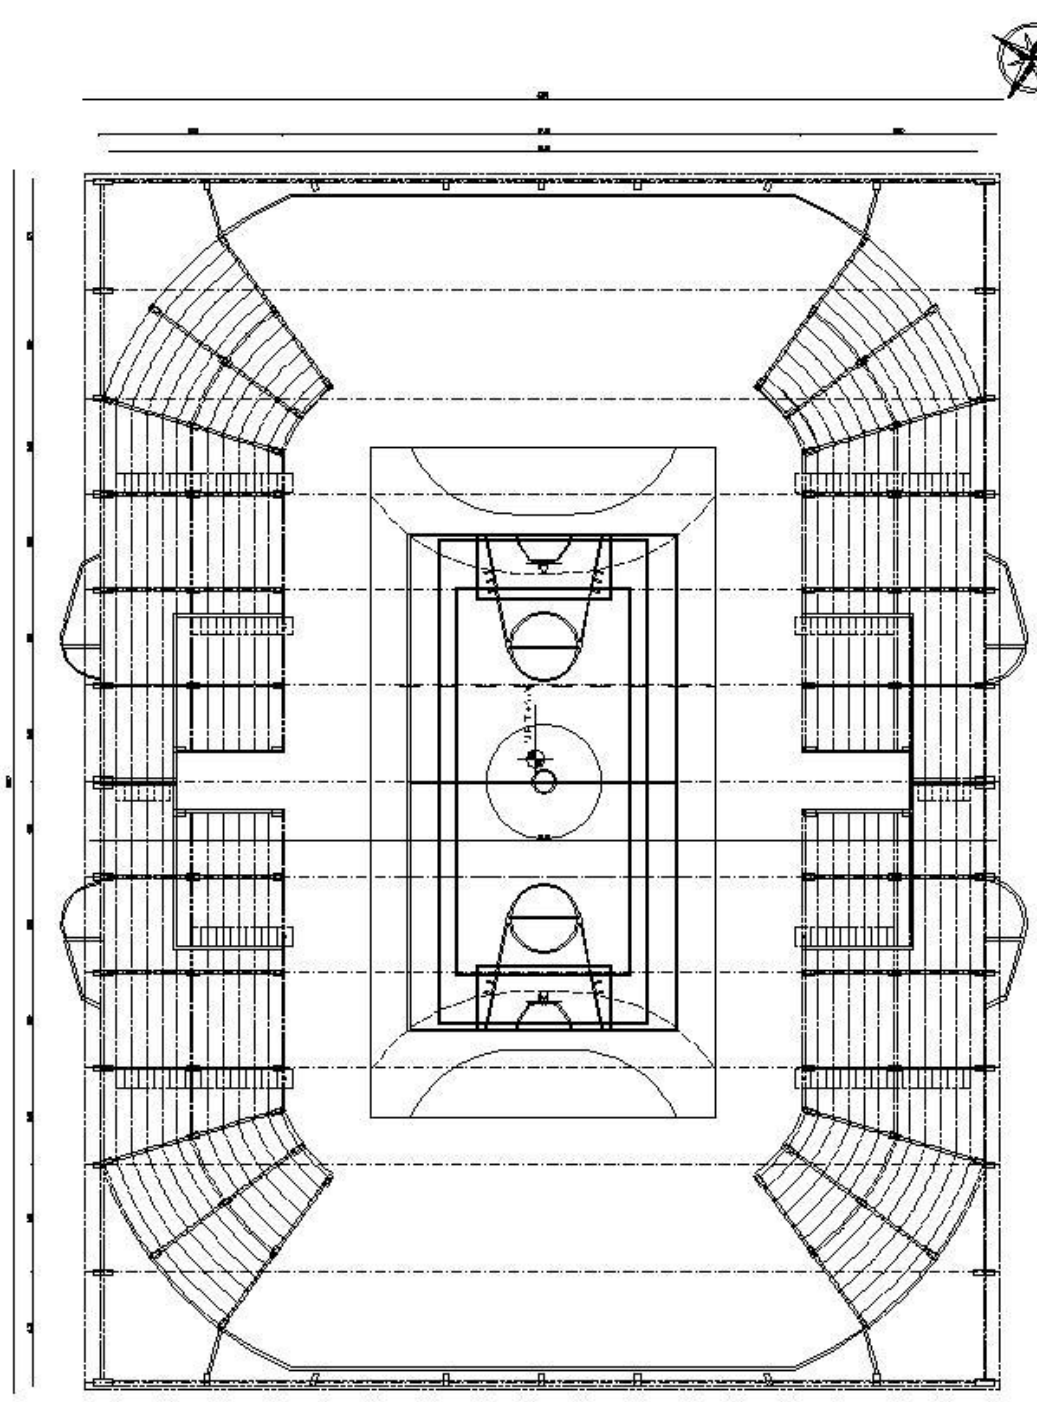

PLANTA ARQUITECTÓNICA ESC 1:250

PROYECTO: CONSTRUC DE TECHO Y CERR VERTIC DEL ESTADIO MUNICIPAL	MUNICIPALIDAD DE HORQUETA	LAM N° 02
PROYECTISTA: FRANCISCO HUERTA	PAT. PROF.: 548	
CALCULISTA: ING. CIVIL LIVIO G. PETTENGILL B.	PAT. PROF.:	
PROYECTISTA CONSTRUCTOR MUNICIPALIDAD		

MUNICIPALIDAD DE HORQUETA

PROYECTO DE CONSTRUCCIÓN DE TECHO Y CERRAMIENTO VERTICAL DEL ESTADIO MUNICIPAL "10 DE MAYO"

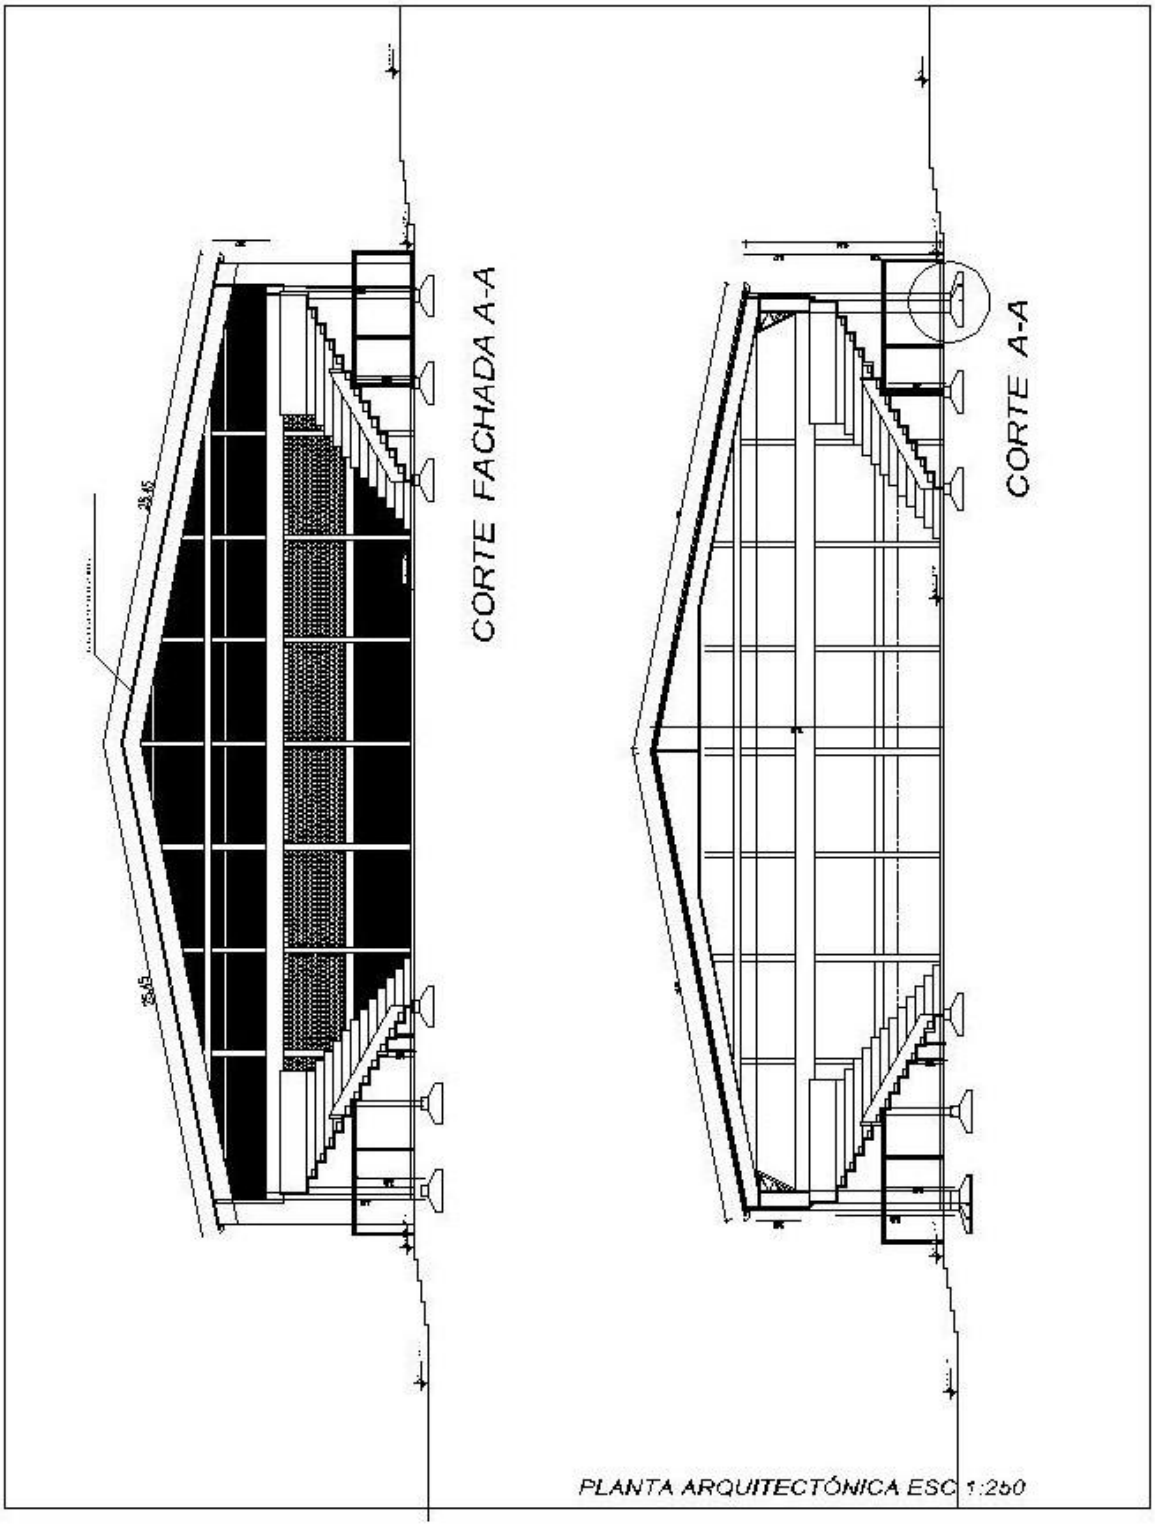

PROYECTO: CONSTRUC DE TECHO Y CERR VERTIC DEL ESTADIO MUNICIPAL	MUNICIPALIDAD DE HORQUETA	LAM N° 03
PROYECTISTA: FRANCISCO HUERTA	PAT. PROF.: 548	
CALCULISTA: ING. CIVIL LIVIO G. PETTENGILL B.	PAT. PROF.:	
PROYECTISTA	CONSTRUCTOR	MUNICIPALIDAD

PRODUCED BY AN AUTODESK EDUCATIONAL PRODUCT

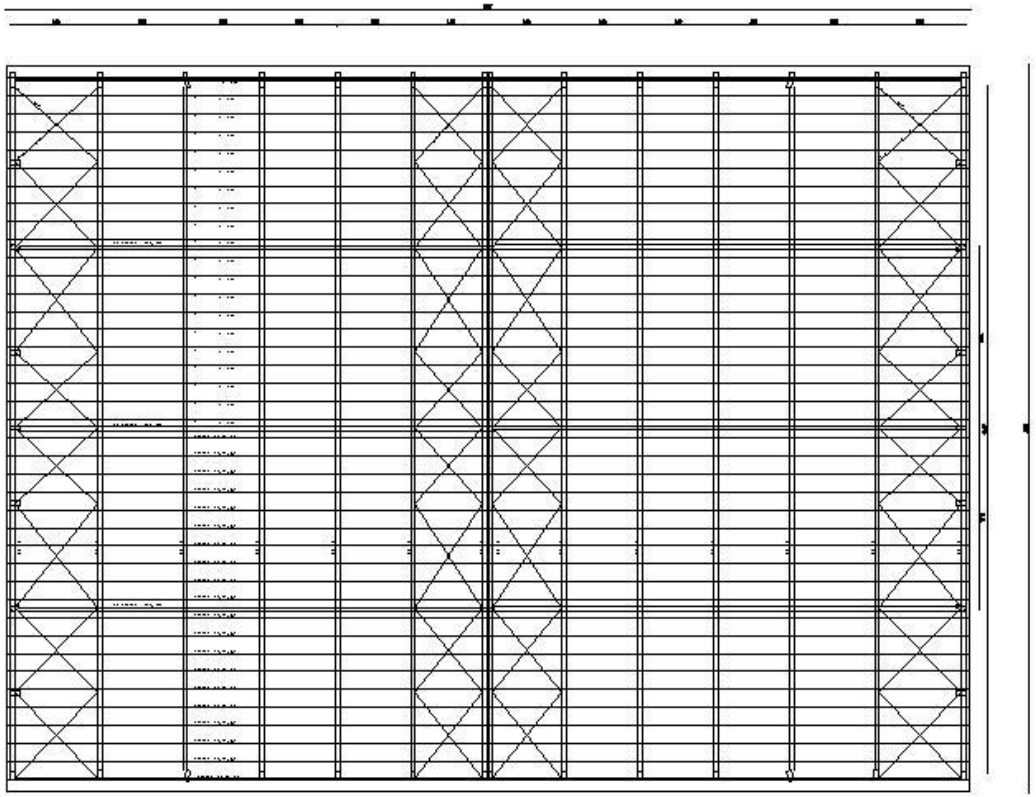

PLANTA DE TECHO

PRODUCED BY AN AUTODESK EDUCATIONAL PRODUCT

PRODUCED BY AN AUTODESK EDUCATIONAL PRODUCT

PRODUCED BY AN AUTODESK EDUCATIONAL PRODUCT

PRODUCED BY AN AUTODESK EDUCATIONAL PRODUCT

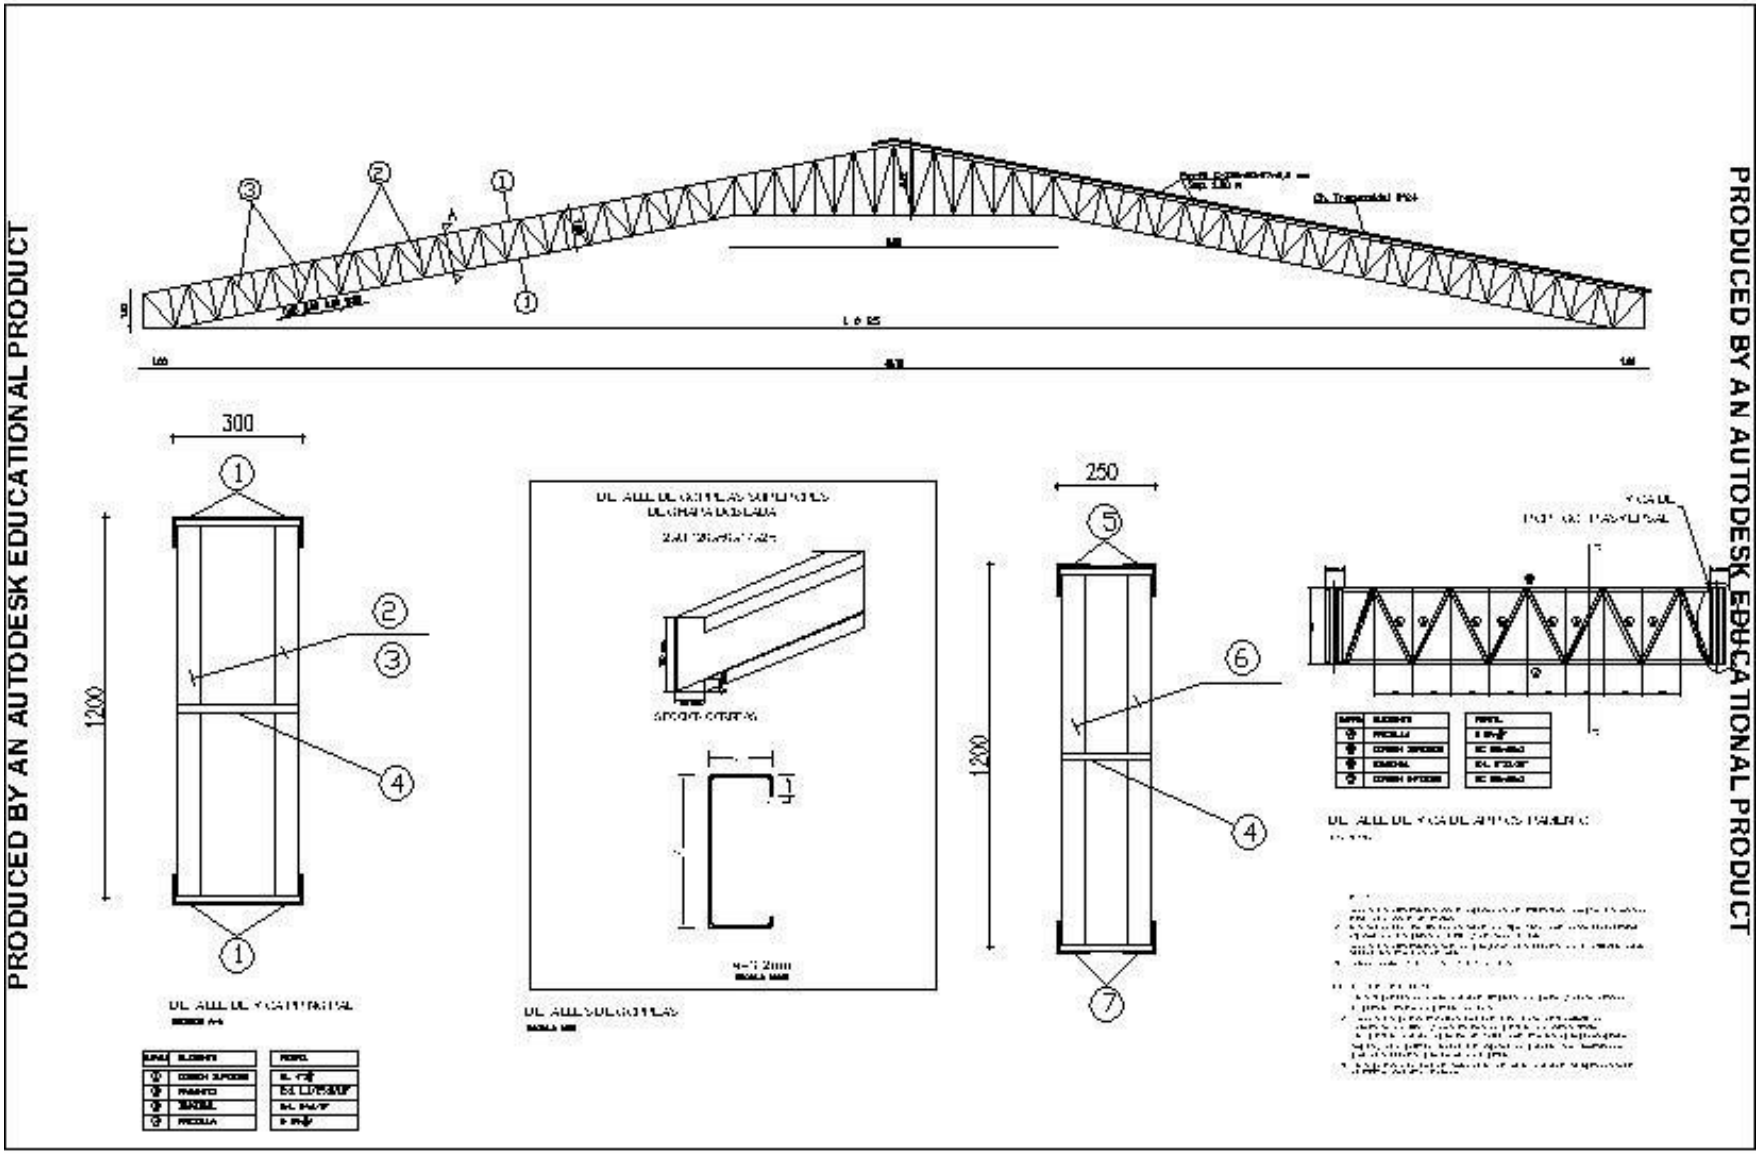

PRODUCED BY AN AUTODESK EDUCATIONAL PRODUCT

PRODUCED BY AN AUTODESK EDUCATIONAL PRODUCT