PRODUCED BY AN AUTODESK EDUCATIONAL PRODUCT

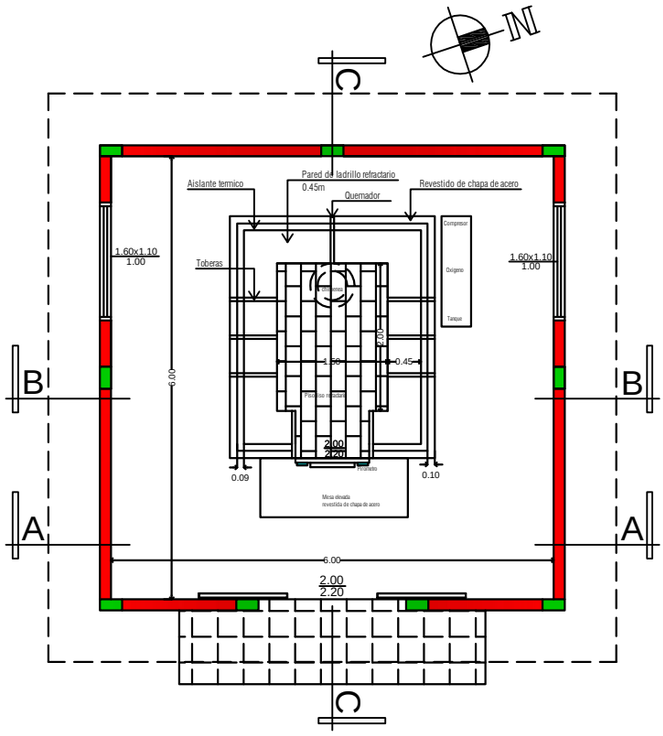


PLANTA ARQ.
Escala 1/50

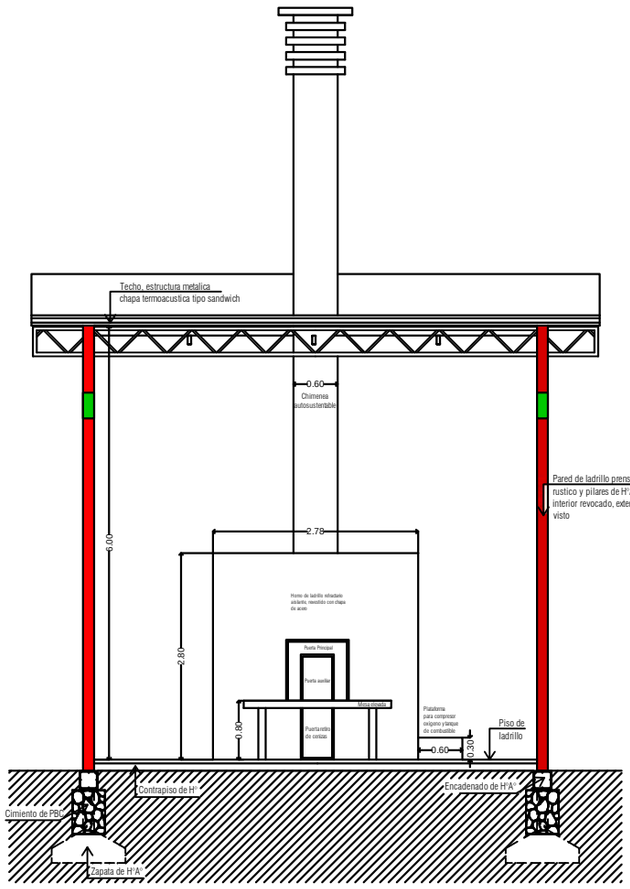


CORTE A-A
Escala 1/50

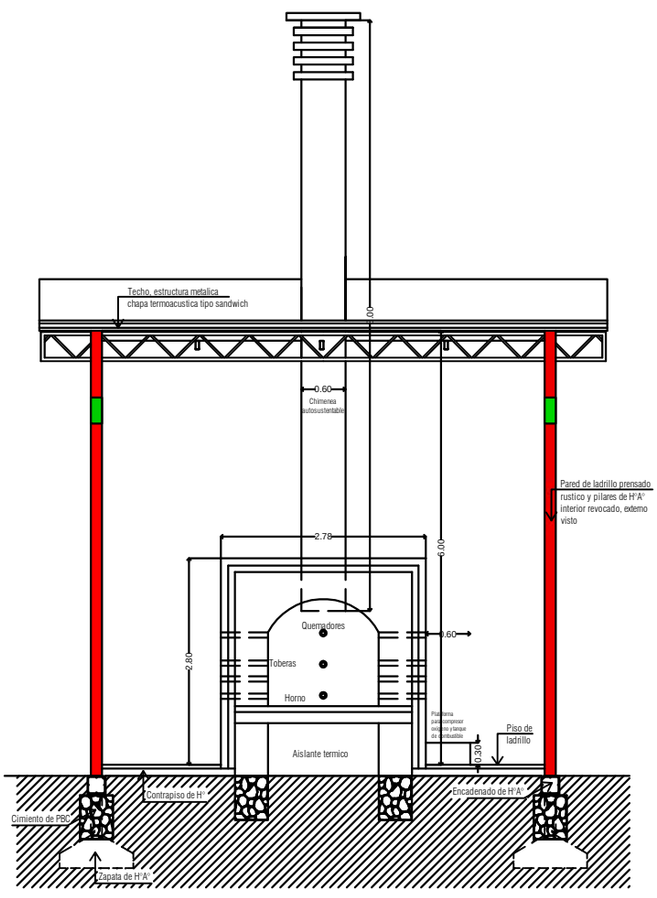


CORTE B-B
Escala 1/50

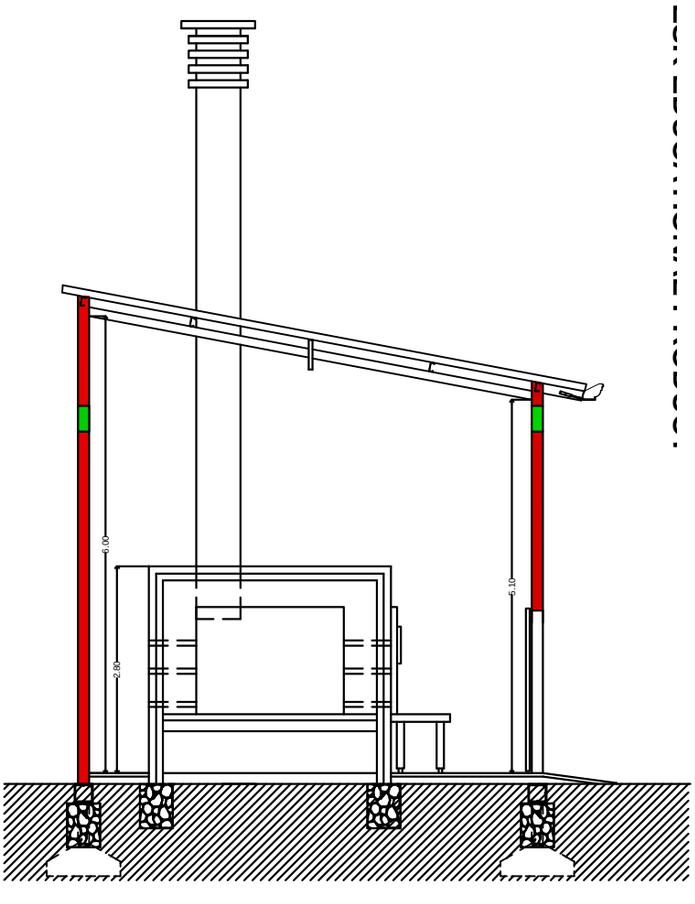


CORTE C-C
Escala 1/50

PRODUCED BY AN AUTODESK EDUCATIONAL PRODUCT

PRODUCED BY AN AUTODESK EDUCATIONAL PRODUCT